


NOTE: Lease boundaries are the glass line of wall unless noted otherwise.

Sheet
1 of 1

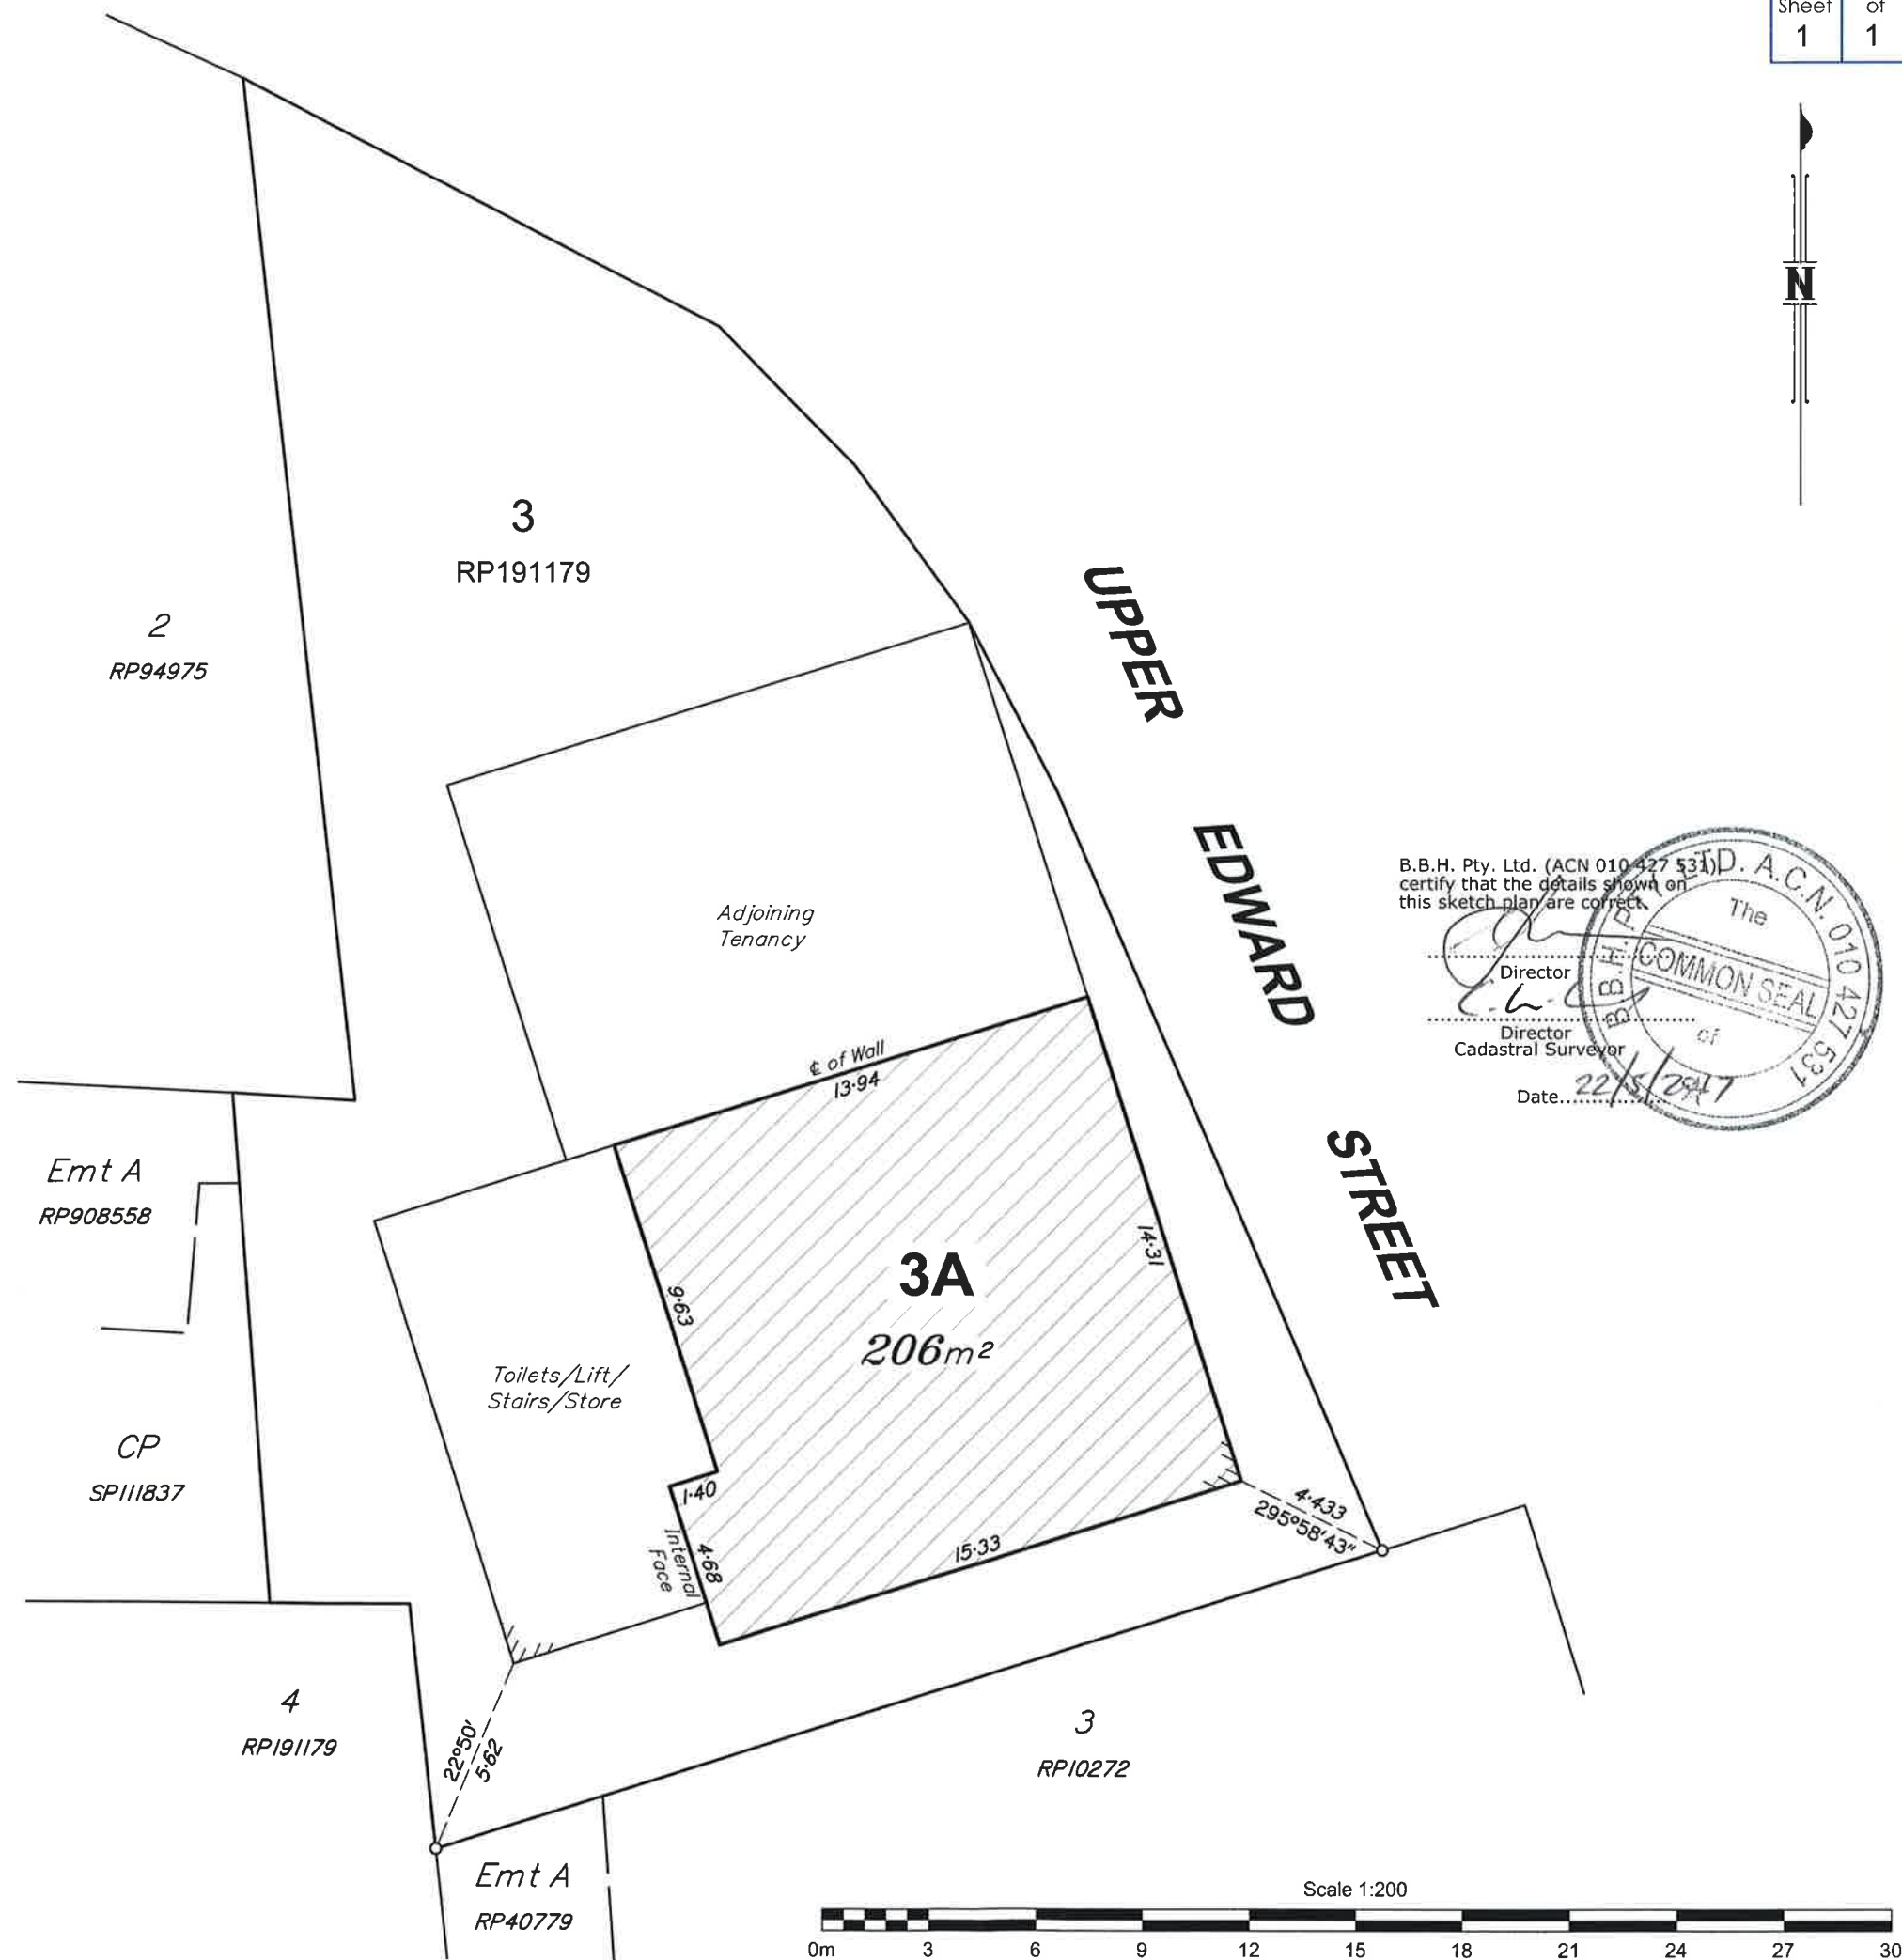

B.B.H. Pty. Ltd. (ACN 010 427 531)
certify that the details shown on
this sketch plan are correct.

Director
Director
Cadastral Surveyor
Date: 22/5/2017



- NOTES:
1. Drawn to Scale on A3 sheet.
 2. Lease area measured in accordance with the P.C.A. recommendations for Net Lettable Area. (NLA)
 3. Title Reference : 18297108
 4. Adjoining tenancies shown have been compiled from other sources and are diagrammatic only.
 5. Lease Boundaries are defined by structural elements, distances shown are indicative only unless noted otherwise.
 6. Meridian of RP191179.

A	Original Issue	JKC	18/05/2017
Issue	Revision	Int	Date

Title:
Plan of Lease Area "3A"
being part of the Third Floor of the
building erected on Lot 3 on
RP191179

Client:	DEMARTINI		
Locality:	SPRINGHILL		
Local Gov:	BCC	Prepared By:	JKC
Surveyed By:	JTT	Approved:	PS
Date Created:	18/05/2017	Scale:	1:200
Comp File:	06126.PROJECT		
Plan No:	06126 100 001 LEA A		