



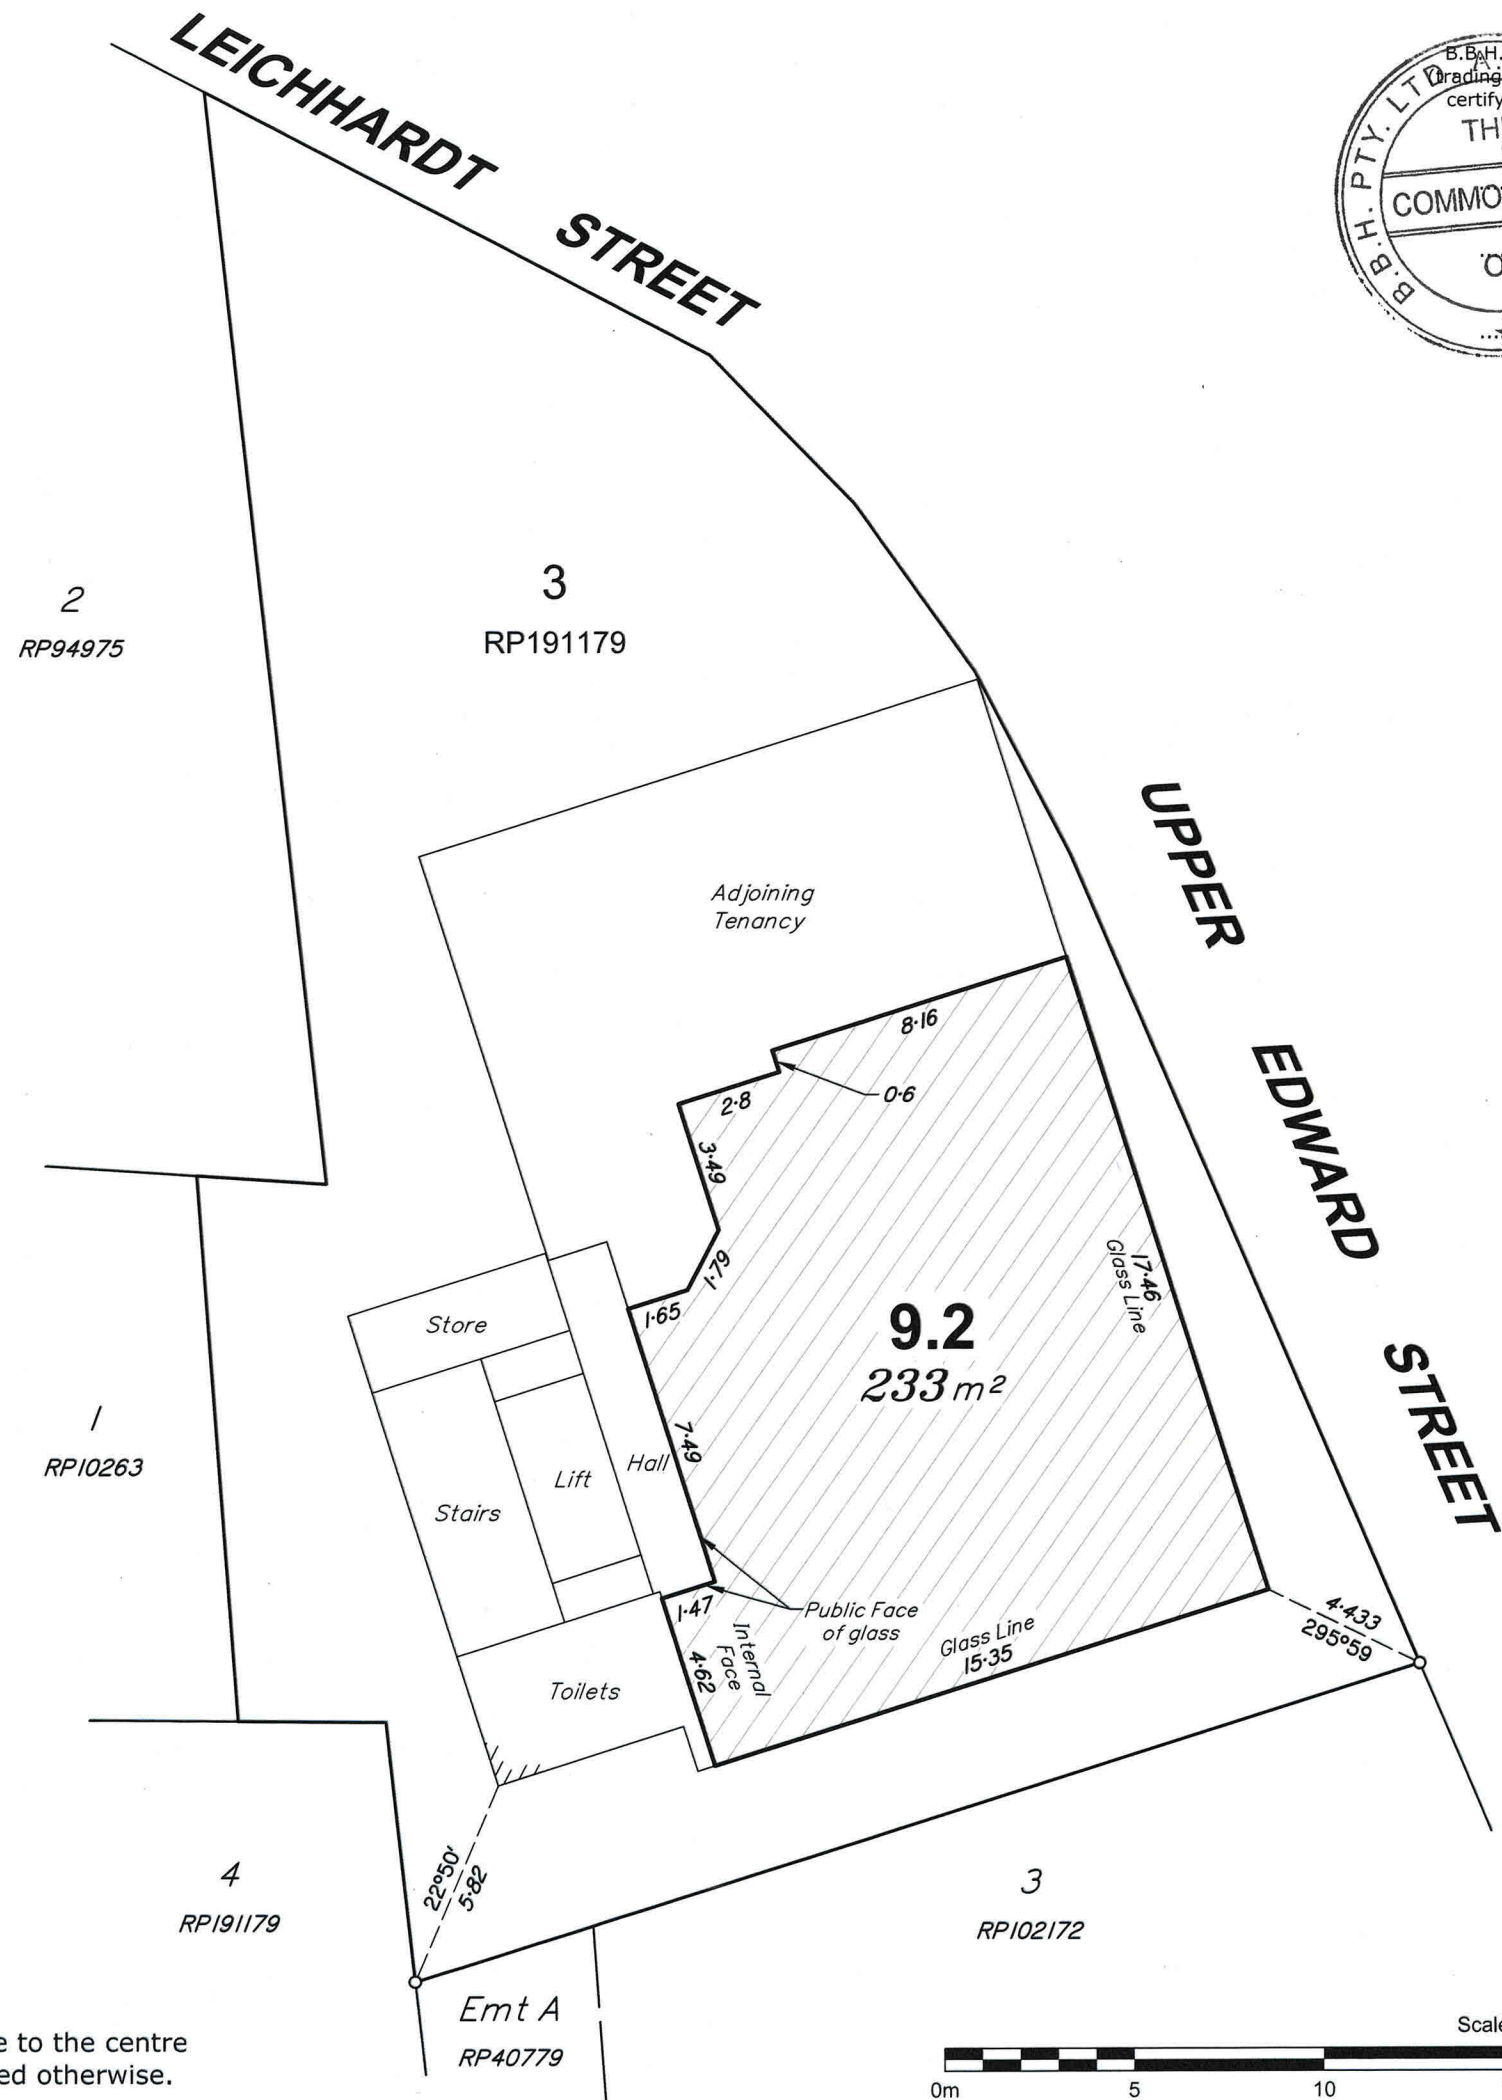

NOTE: Lease boundaries are to the centre line of wall unless noted otherwise.

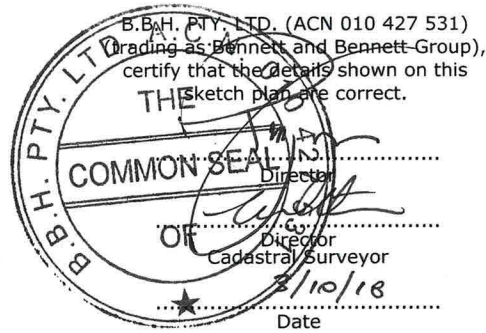

Sheet 1 of 1



BENNETT + BENNETT
PO Box 5021, GCMC QLD 9726
Ph: (07) 5631 8000
mail@bennettandbennett.com.au
Surveying, Town Planning & Spatial Services
GOLD COAST | BRISBANE | SUNSHINE COAST | IPSWICH
www.bennettandbennett.com.au

- NOTES:
1. Drawn to Scale on A3 sheet
 2. Lease area measured in accordance with the P.C.A. recommendations for Net Lettable Area. (NLA)
 3. Title Reference : 18297108.
 4. Adjoining tenancies shown have been compiled from other sources and are diagrammatic only.
 5. Lease Boundaries are defined by structural elements, distances shown are indicative only unless noted otherwise.
 6. Meridian of RP191179.

A	Original Issue	PAR	25/09/2018
Issue	Revision	Int	Date

Title:
Plan of Lease Area "9.2"
being part of the Level 9 of the building erected on Lot 3 on RP191179

Client:	DEMARTINI		
Locality:	BRISBANE CITY		
Local Gov:	BCC	Prepared By:	PAR
Surveyed By:	PS	Approved:	PS
Date Created:	25/09/2018	Scale:	1:200
Comp File:	06126.Project		
Plan No:	06126_104_005_LEA_A		