


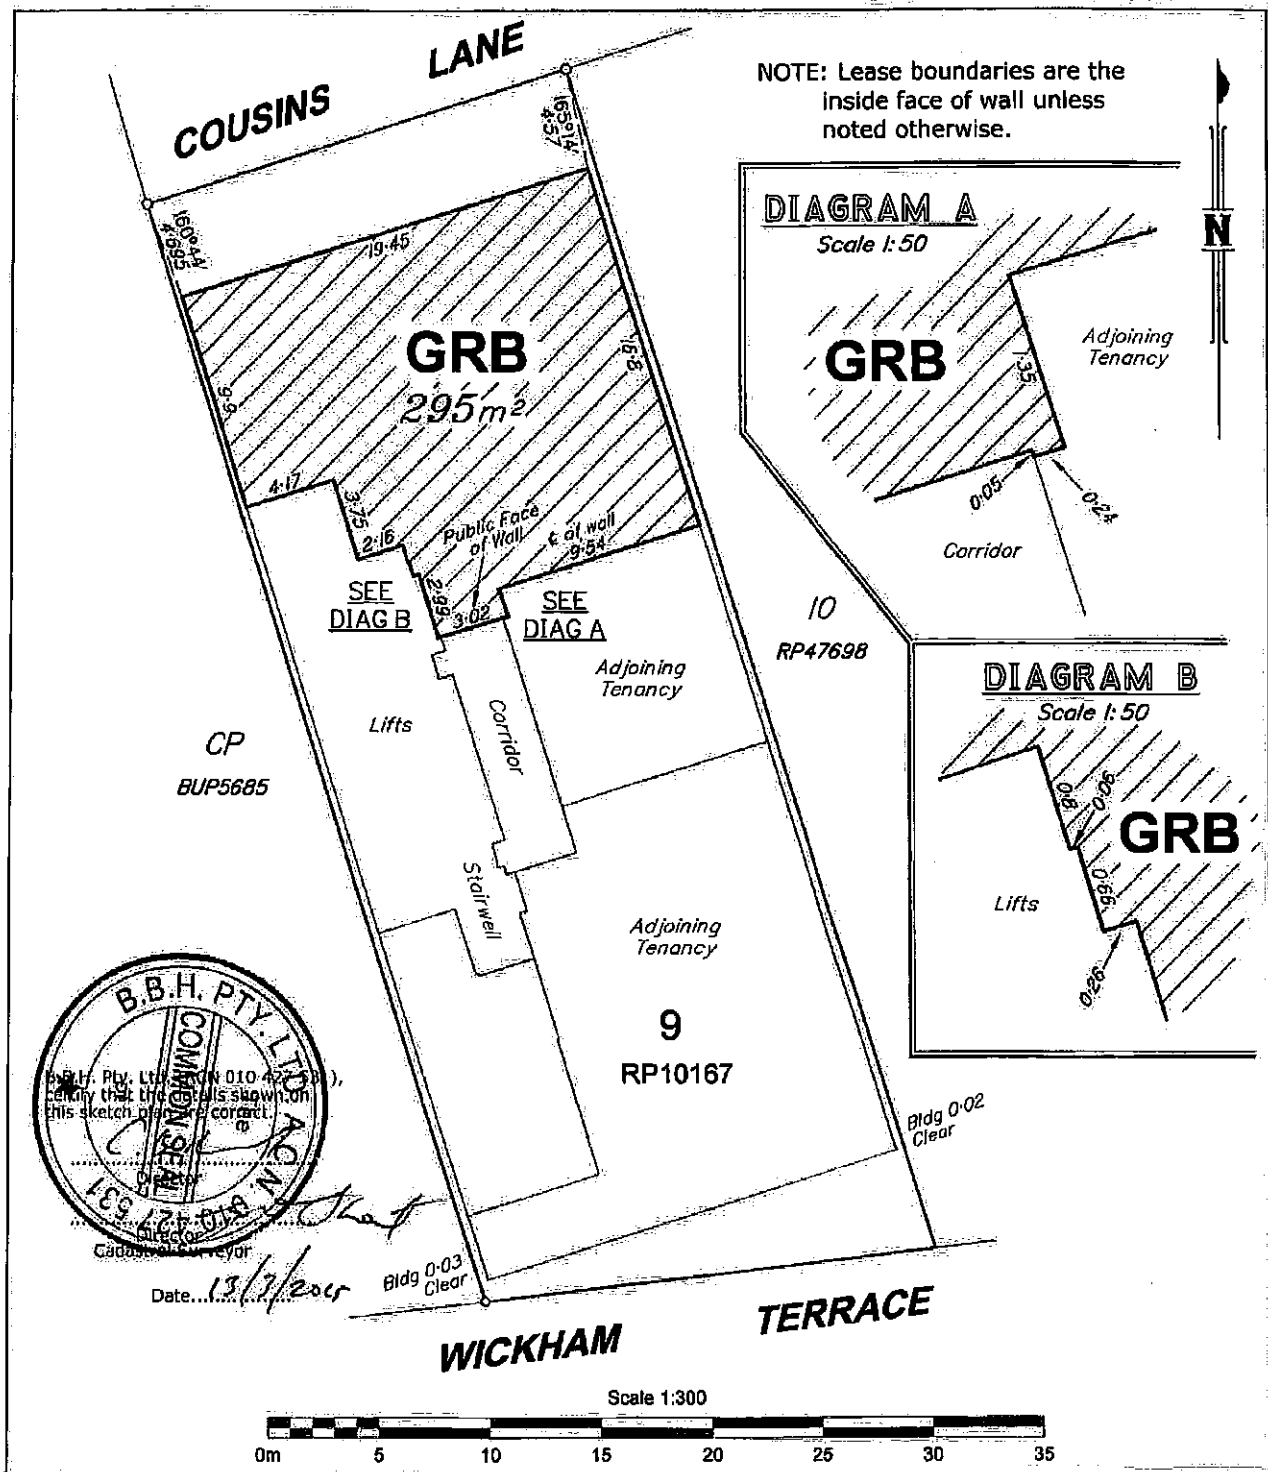

BENNETT + BENNETT

Surveyors + Planners

PO Box 5021, GCMC, Qld, 9726
www.bennettandbennett.com.au
mail@bennettandbennett.com.au

Gold Coast (07) 5574 0733
Brisbane (07) 3839 7200
Coomera (07) 5573 6177
Ipswich (07) 3202 1573
Sunshine Coast (07) 5438 8104

Experience, Resources... Results

Notes:

1. Drawn to Scale on A4 sheet
2. Lease area measured in accordance with the P.C.A. recommendations for N.L.A. (Net Lettable Area)
3. Title Reference : 16424099
4. Adjoining tenancies shown have been compiled from other sources and are diagrammatic only.
5. Lease Boundaries are defined by structural elements, distances shown are indicative only unless noted otherwise.

Title:

Plan of Lease Area "GRB"
being part of the Ground Floor of
the building erected on Lot 9 on
RP10167

Client: **HILL PROPERTIES**

Locality: **SPRING HILL**
Local Gov: **BCC** Prepared By: **MJC**
Surveyed By: **CWW** Approved: **CWW**
Date Created: 12/03/2015 Scale: 1:300
Comp File: **-**
Plan No: **09051_021_LEA_A**